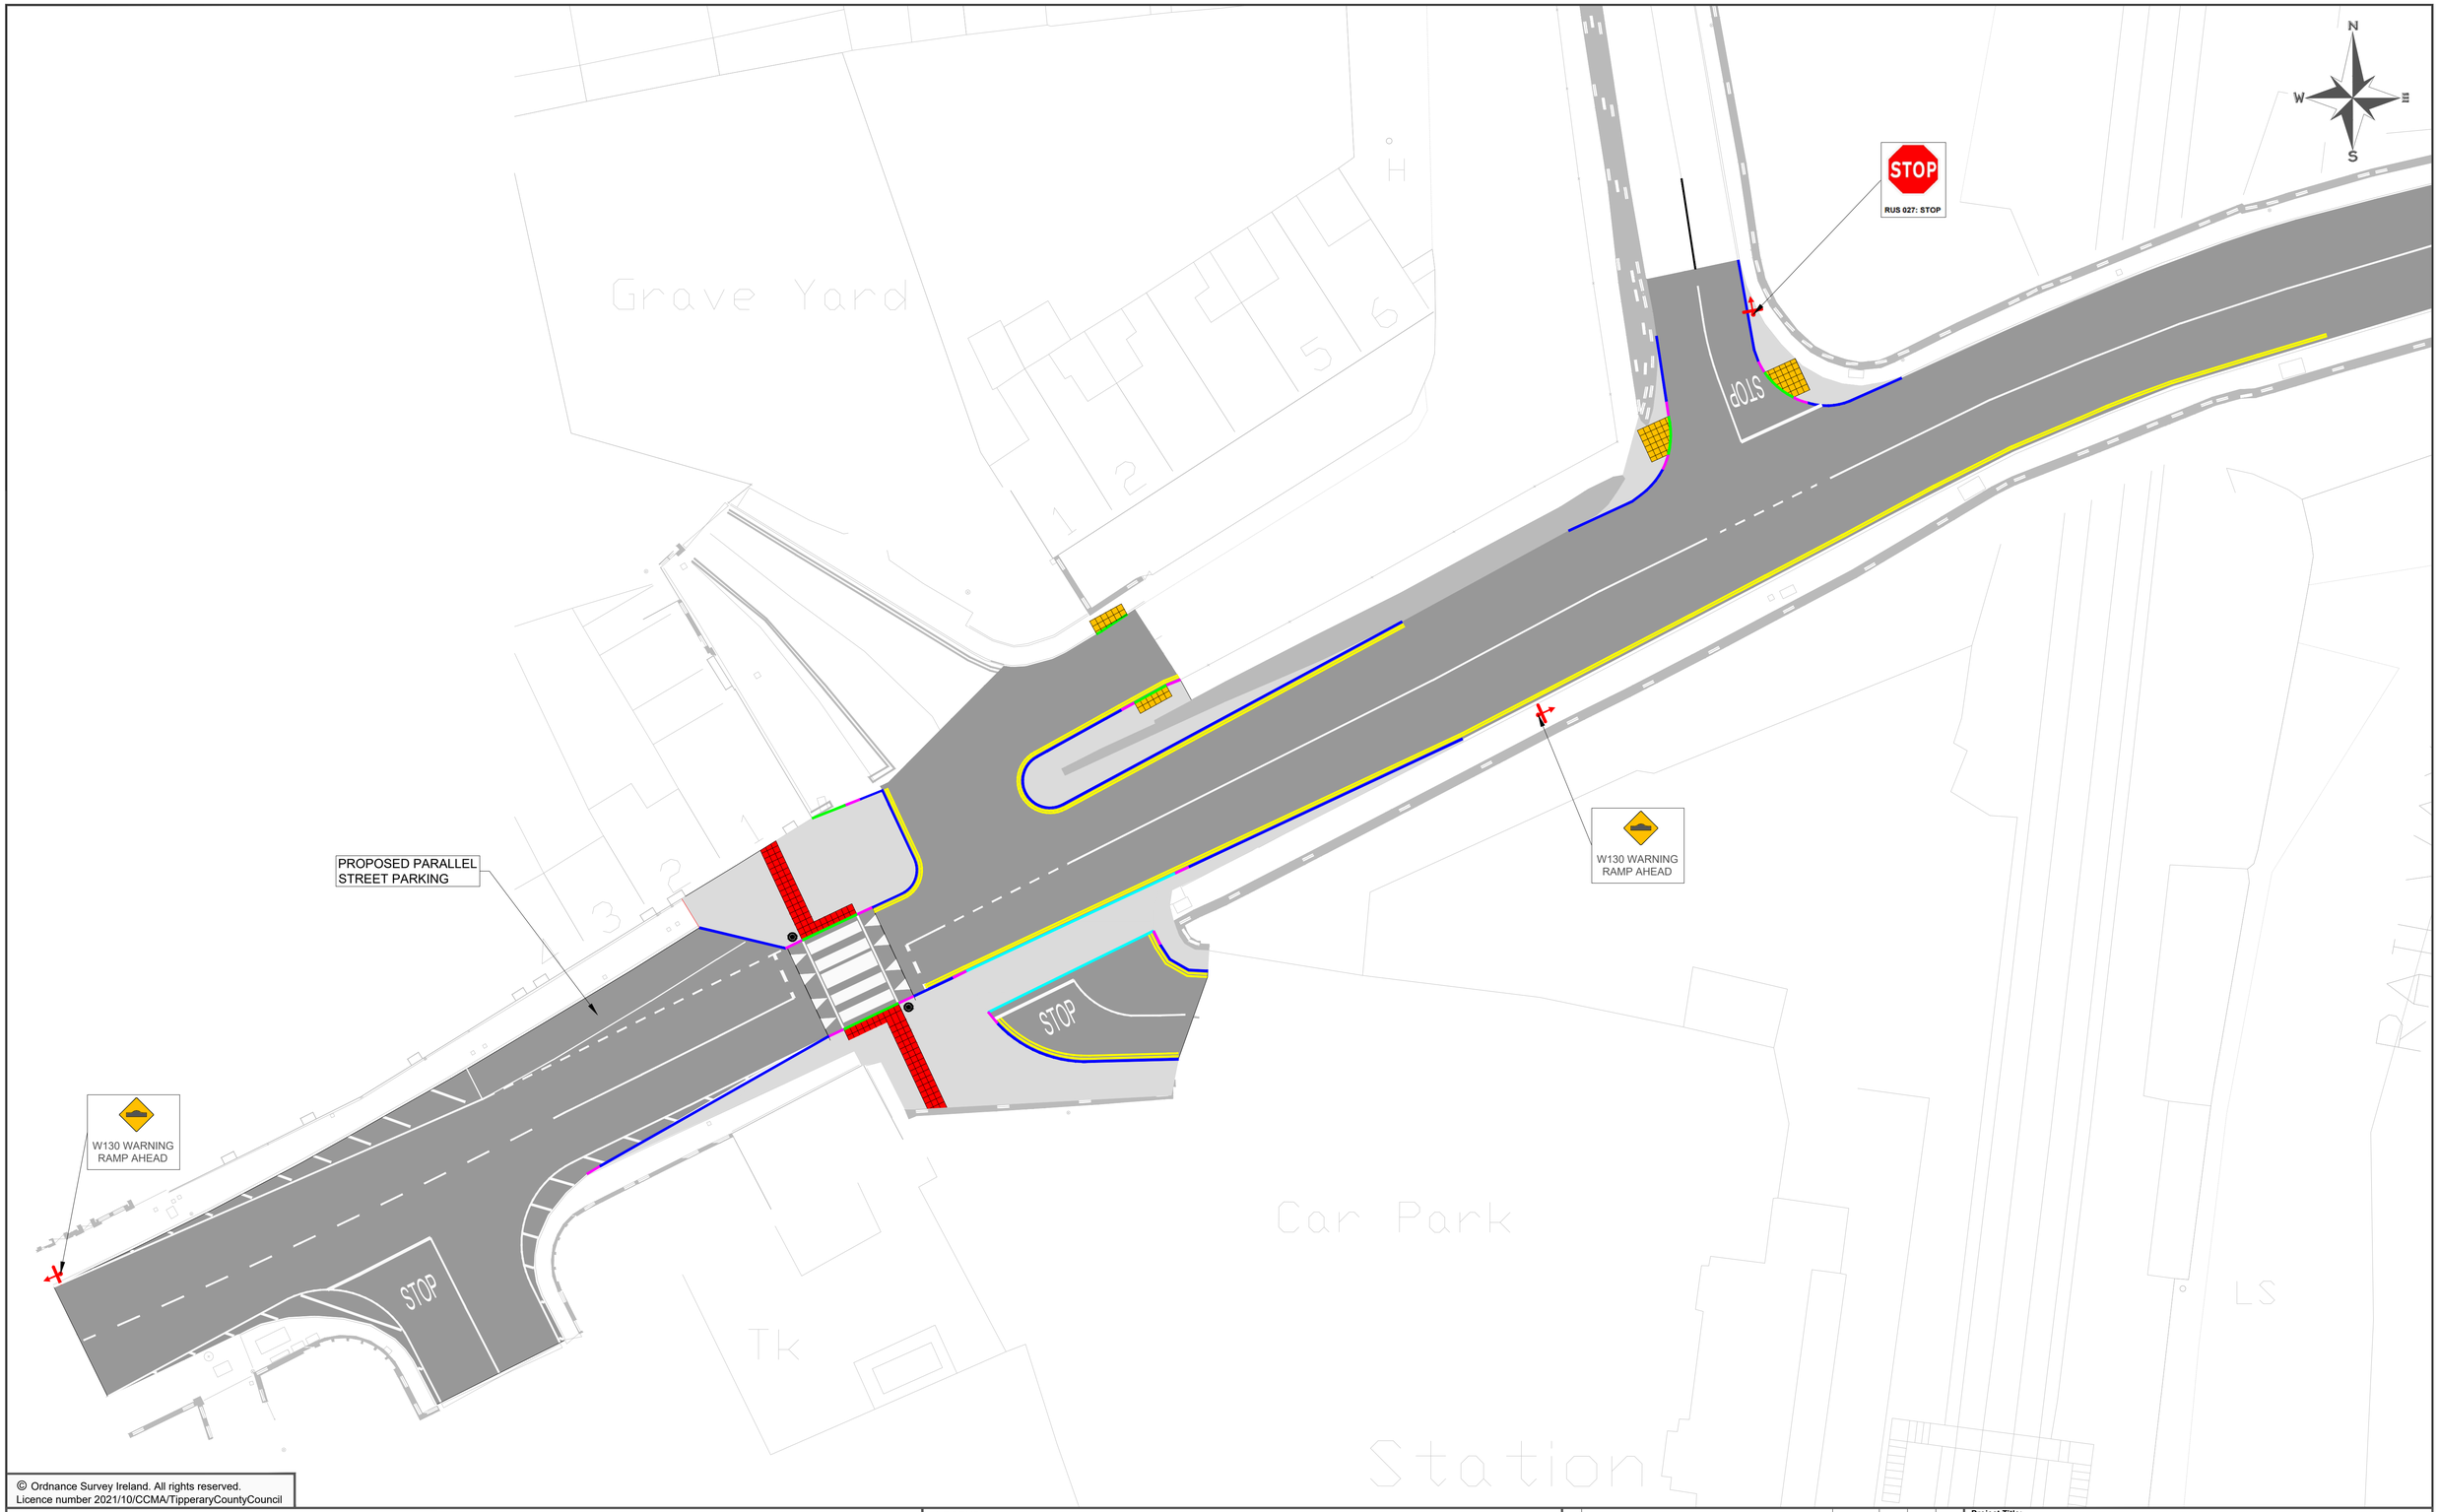

© Ordnance Survey Ireland. All rights reserved.
Licence number 2021/10/CCMA/TipperaryCountyCouncil

Tionscadal Éireann
Project Ireland
2040

Comhairle Contae Thiobraid Árann
Tipperary County Council

ROADPLAN CONSULTING
7 Ormonde Road,
Kilkenny, R95 4FE.
Tel: +353(0)567795800
E-mail: info@roadplan.ie

LEGEND

- PROPOSED BUFF BLISTER PATTERN TACTILE PAVING
- PROPOSED RED BLISTER PATTERN TACTILE PAVING
- PROPOSED CARRIAGEWAY RESURFACING
- PROPOSED CONCRETE FOOTPATH
- PROPOSED 125mm KERB
- PROPOSED 25mm KERB
- PROPOSED 0-6mm KERB
- PROPOSED TRANSITION KERB
- PROPOSED SIGNAGE
- PROPOSED BELISHA BEACON

No.	Revision	Date	By	Chk'd	App'd

Designed:	Checked:	Approved:
PB	GF	DD

Project Title: BOWES CORNER, THURLES UPGRADE SCHEME

Drawing Title: Bohernanave General Layout

Drawn by:	Sheet Size:	Scale:	Date:
JB	A1	1:200	Nov '22

Drawing Number: 19107-01-0005

Revision: - -